Inspection Report

Name of Work	:	Providing and Asphalting to Road at Shabrinagara in ward No. 06, Byatarayanapura Sub Division.
Work Order	:	EE/BTP/BBMP/E-Proc/(4481)/WO/460/2012-13 Dated: 20.03.2013.
Agency	:	H.S Nataraj
B.R. No & Date	:	339/2013-14 Dated: 31.12.2013
Bill Amount	:	19,67,049.00
Job Code	:	006-13-000007
P. Code	:	P-1771
Date of Inspection	:	28-02-2016.

The above said work was taken by me

by the Concerned AEE.

The work is inspected by me along with

the Concerned AE.E.

The work done is satisfactory

MANJUNATH. K
DQM BE (CIVIL)
EXECUTIVE ENGINEER (RTD)
PUBLIC WORKS DEPARTMENT

Name of Work: Providing and Asphalting to Road at Shabrinagara in ward No. 06, Byatarayanapura Sub Division.

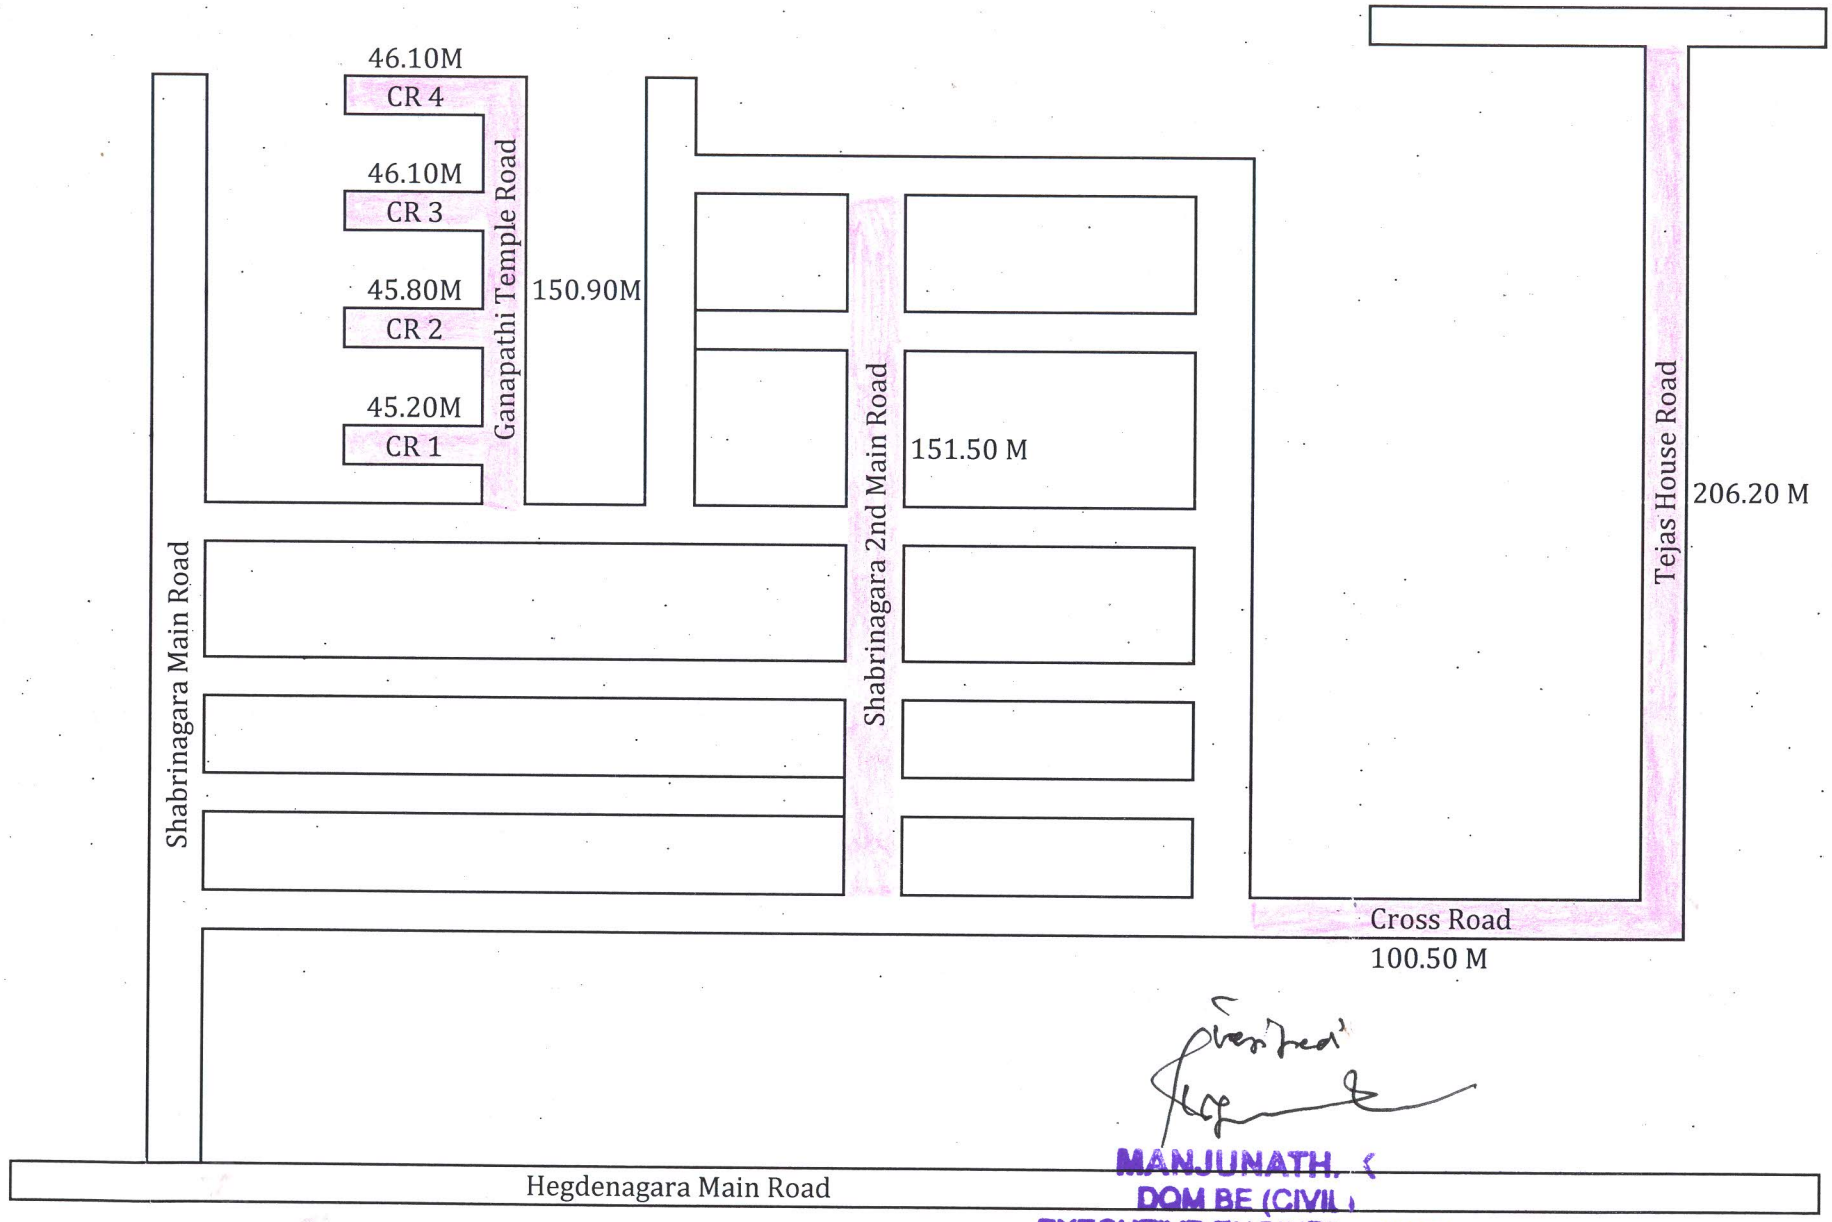

MANJUNATH.
DOM BE (CIVIL)
EXECUTIVE ENGINEER (RTD)
PUBLIC WORKS DEPARTMENT

Asphalt Road with
25mm SDBC

Assistant Engineer
Ward No. 06